
PARISH OF WA-DE-LOCK
CROWN ALLOTMENT 12[A](PART)
LAST PLAN REF: LP 148602K (LOT 2)
TITLE REF: VOL. 9601 FOL. 561
ADDRESS: 4 CAMPBELL STREET, MAFFRA, VIC. 3860

PROPOSED PLAN OF SUBDIVISION

This document has been copied and made available for the purpose of the planning process as set out in the Planning and Environment Act 1987. The information must not be used for any other purpose.

By taking a copy of this document you acknowledge and agree that you will only use the document for the purpose specified above and that any dissemination, distribution or copying of this document is strictly prohibited.

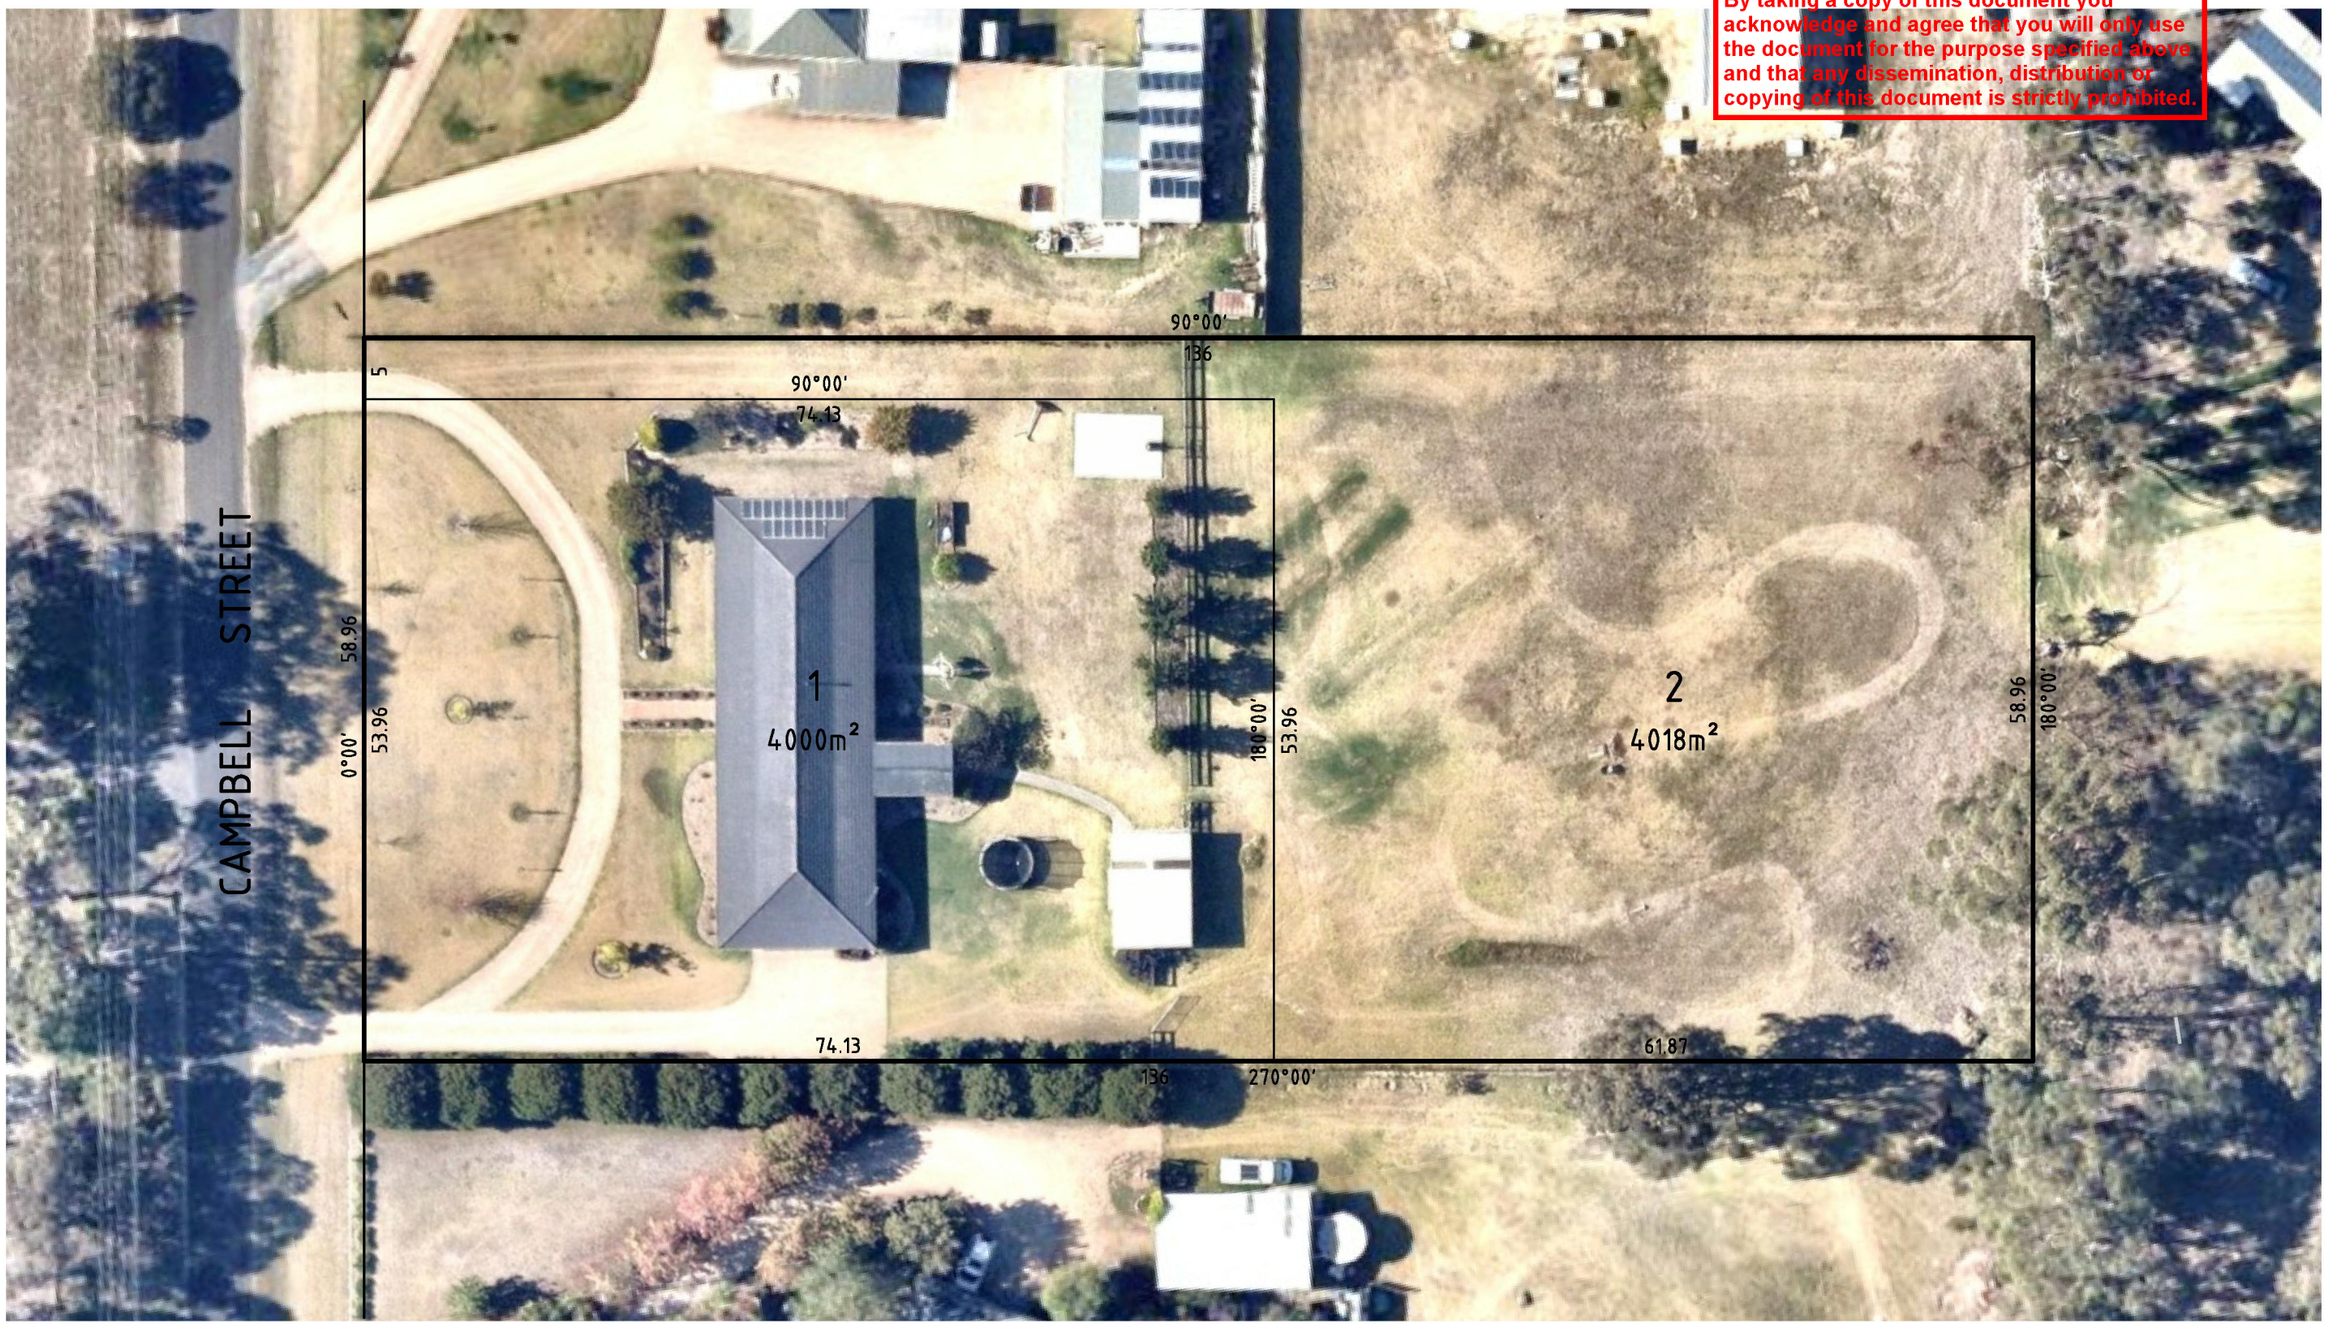

Beveridge Williams development & infrastructure consultants	SURVEYORS REFERENCE 2601106	VERSION 1, DATE: 22/06/2026	SCALE 1 : 500	5 0 5 10 15 20 LENGTHS ARE IN METRES	ORIGINAL SHEET SIZE: A3 SHEET 1 OF 1